


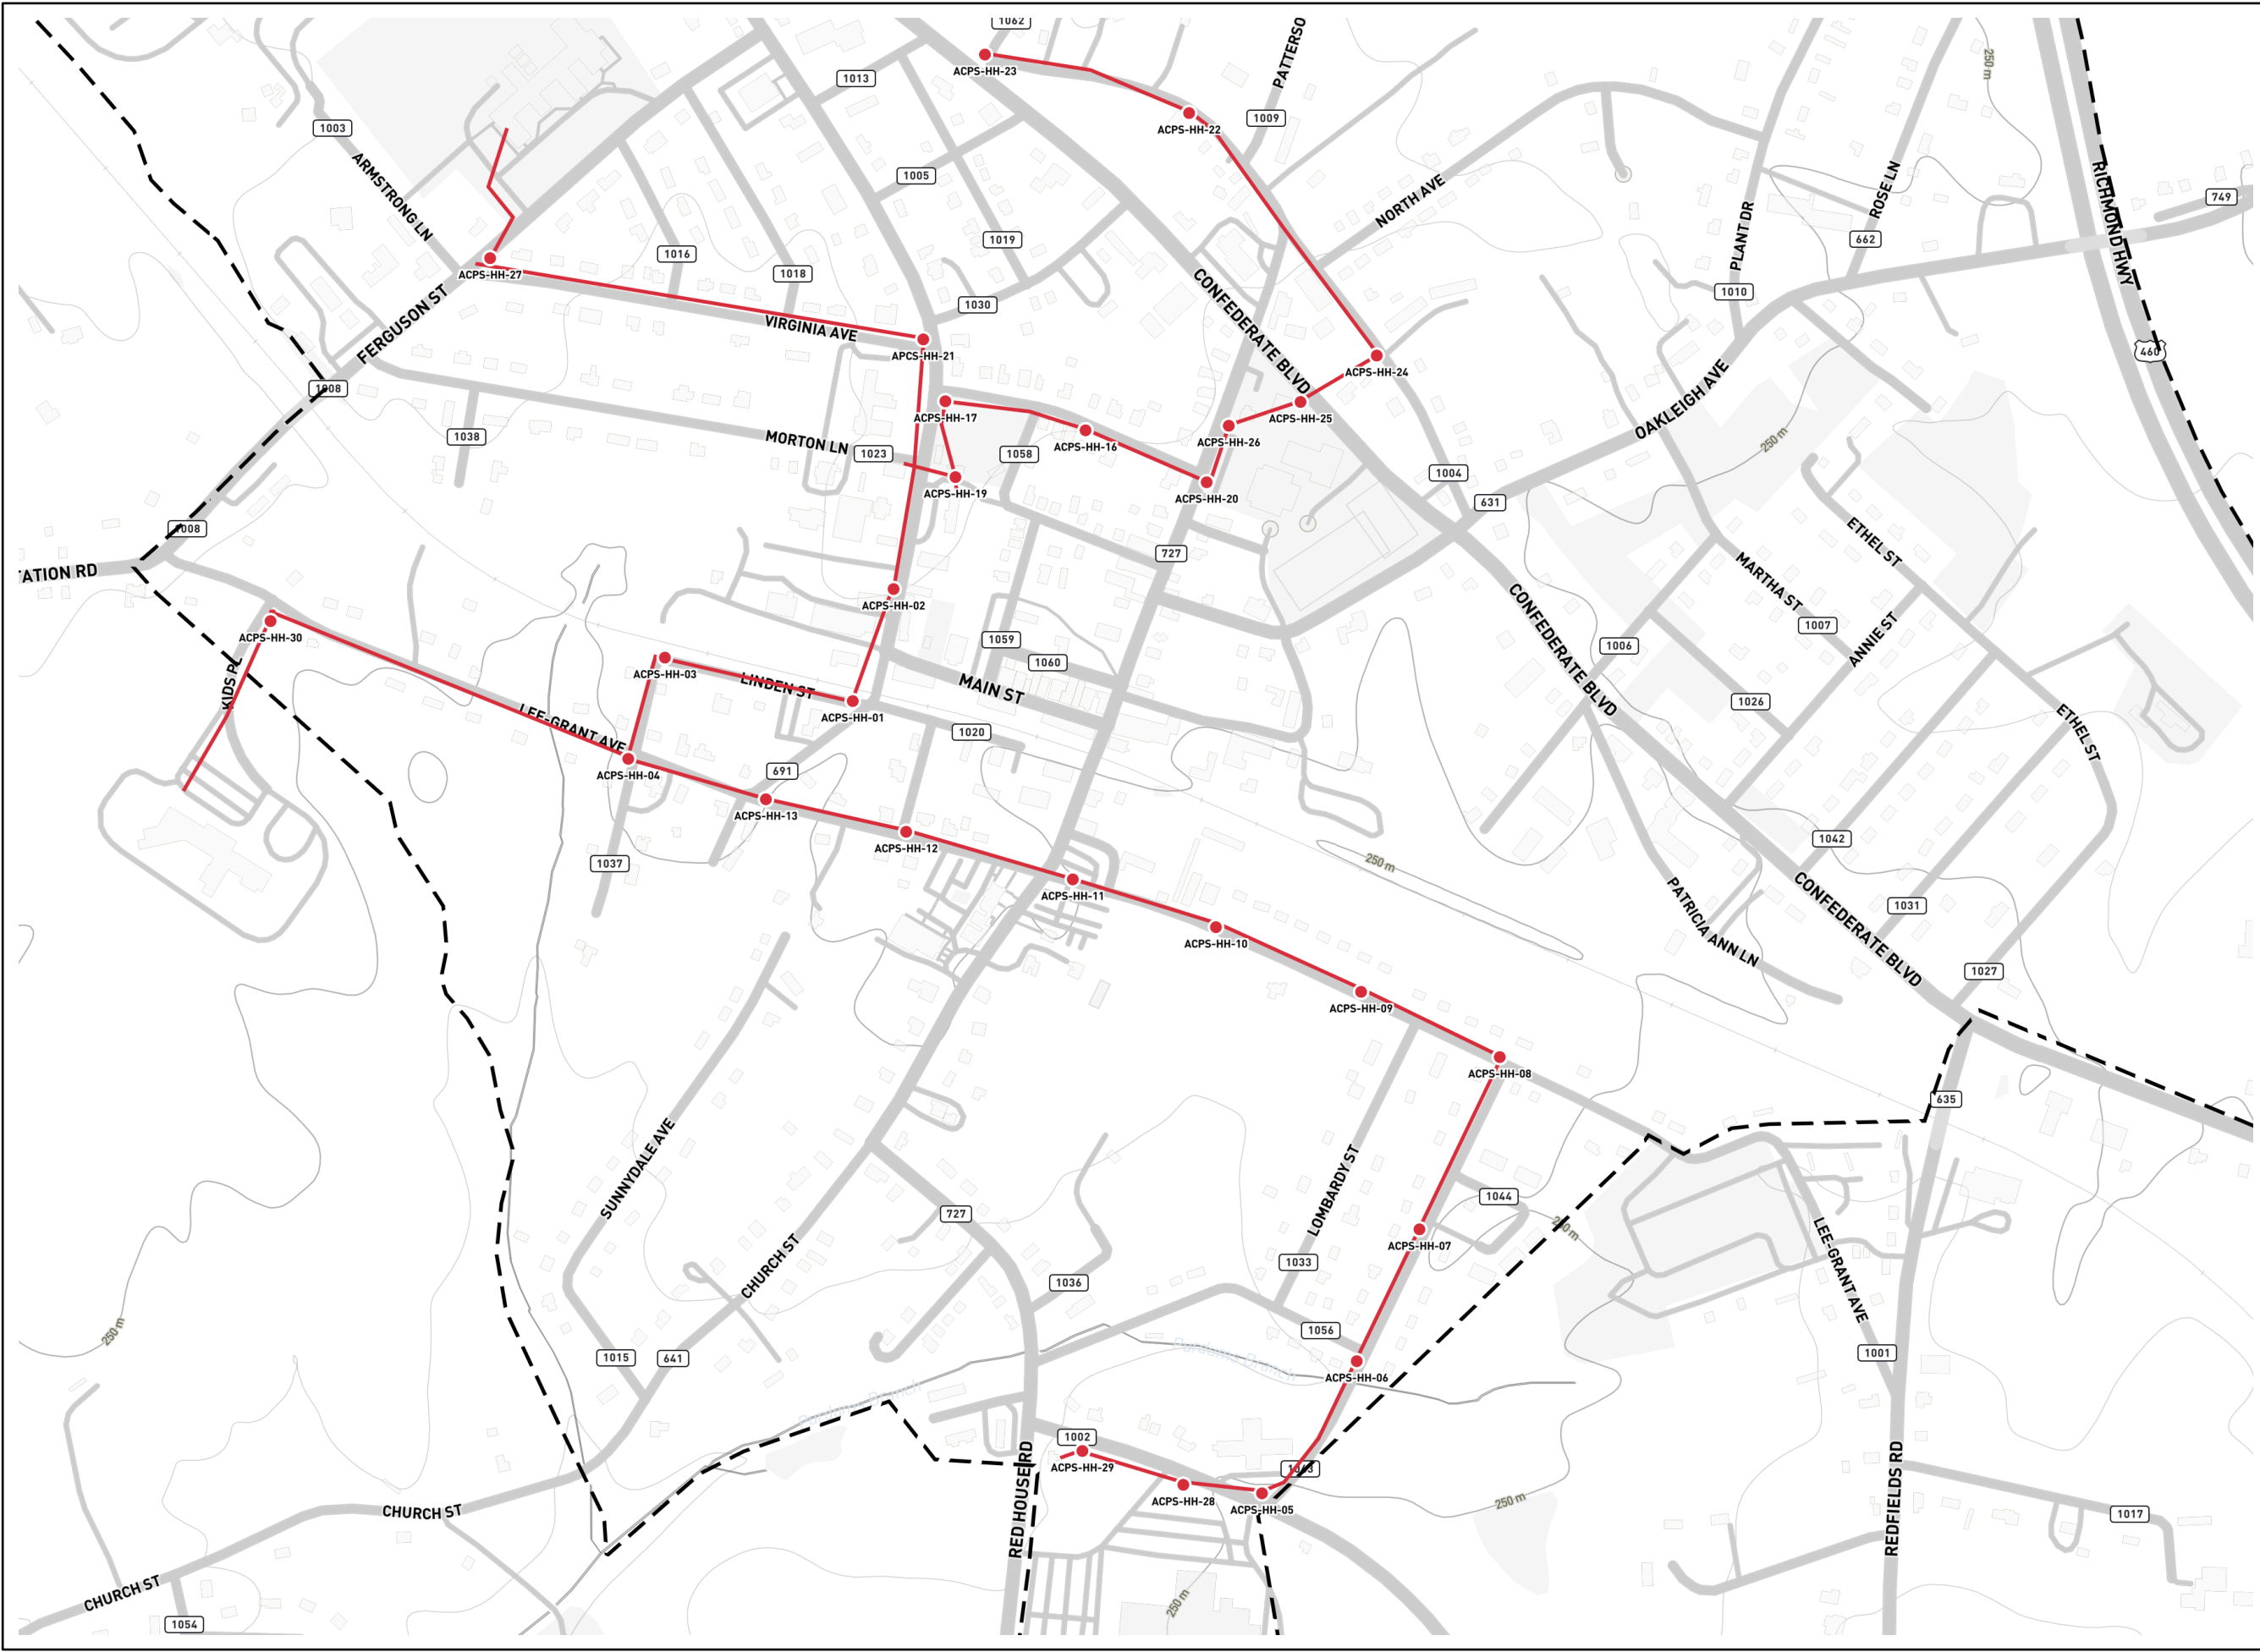

Morningside

EXISTING FIBER OWNED BY APPOMATTOX COUNTY PUBLIC SCHOOLS BASED ON VDOT LAND USE PERMIT #320-26836 (2016) AND VISUAL INVENTORY CONDUCTED BY N. A. SIMPSON AND C. P. GILSON AUGUST 2025.

FIBER IS ASSUMED TO BE 48-CT SINGLE MODE IN 2" HDPE WITH ADDITIONAL SPARE 2" HDPE IN VDOT ROW.

HAND HOLES ARE ~ 12x18" POLYMER CONCRETE TIER 15 22K.

Morningside Group LLC
1508 CHURCH ST
APPOMATTOX, VA 24522

THIS MAP IS FOR INFORMATIONAL AND PLANNING PURPOSES ONLY AND WAS NOT PREPARED BY OR UNDER THE SUPERVISION OF A LICENSED PROFESSIONAL ENGINEER OR LAND SURVEYOR.

THE DEPICTION OF PROPERTY BOUNDARIES, INFRASTRUCTURE LOCATIONS, AND ROUTES IS APPROXIMATE AND NOT TO SCALE.